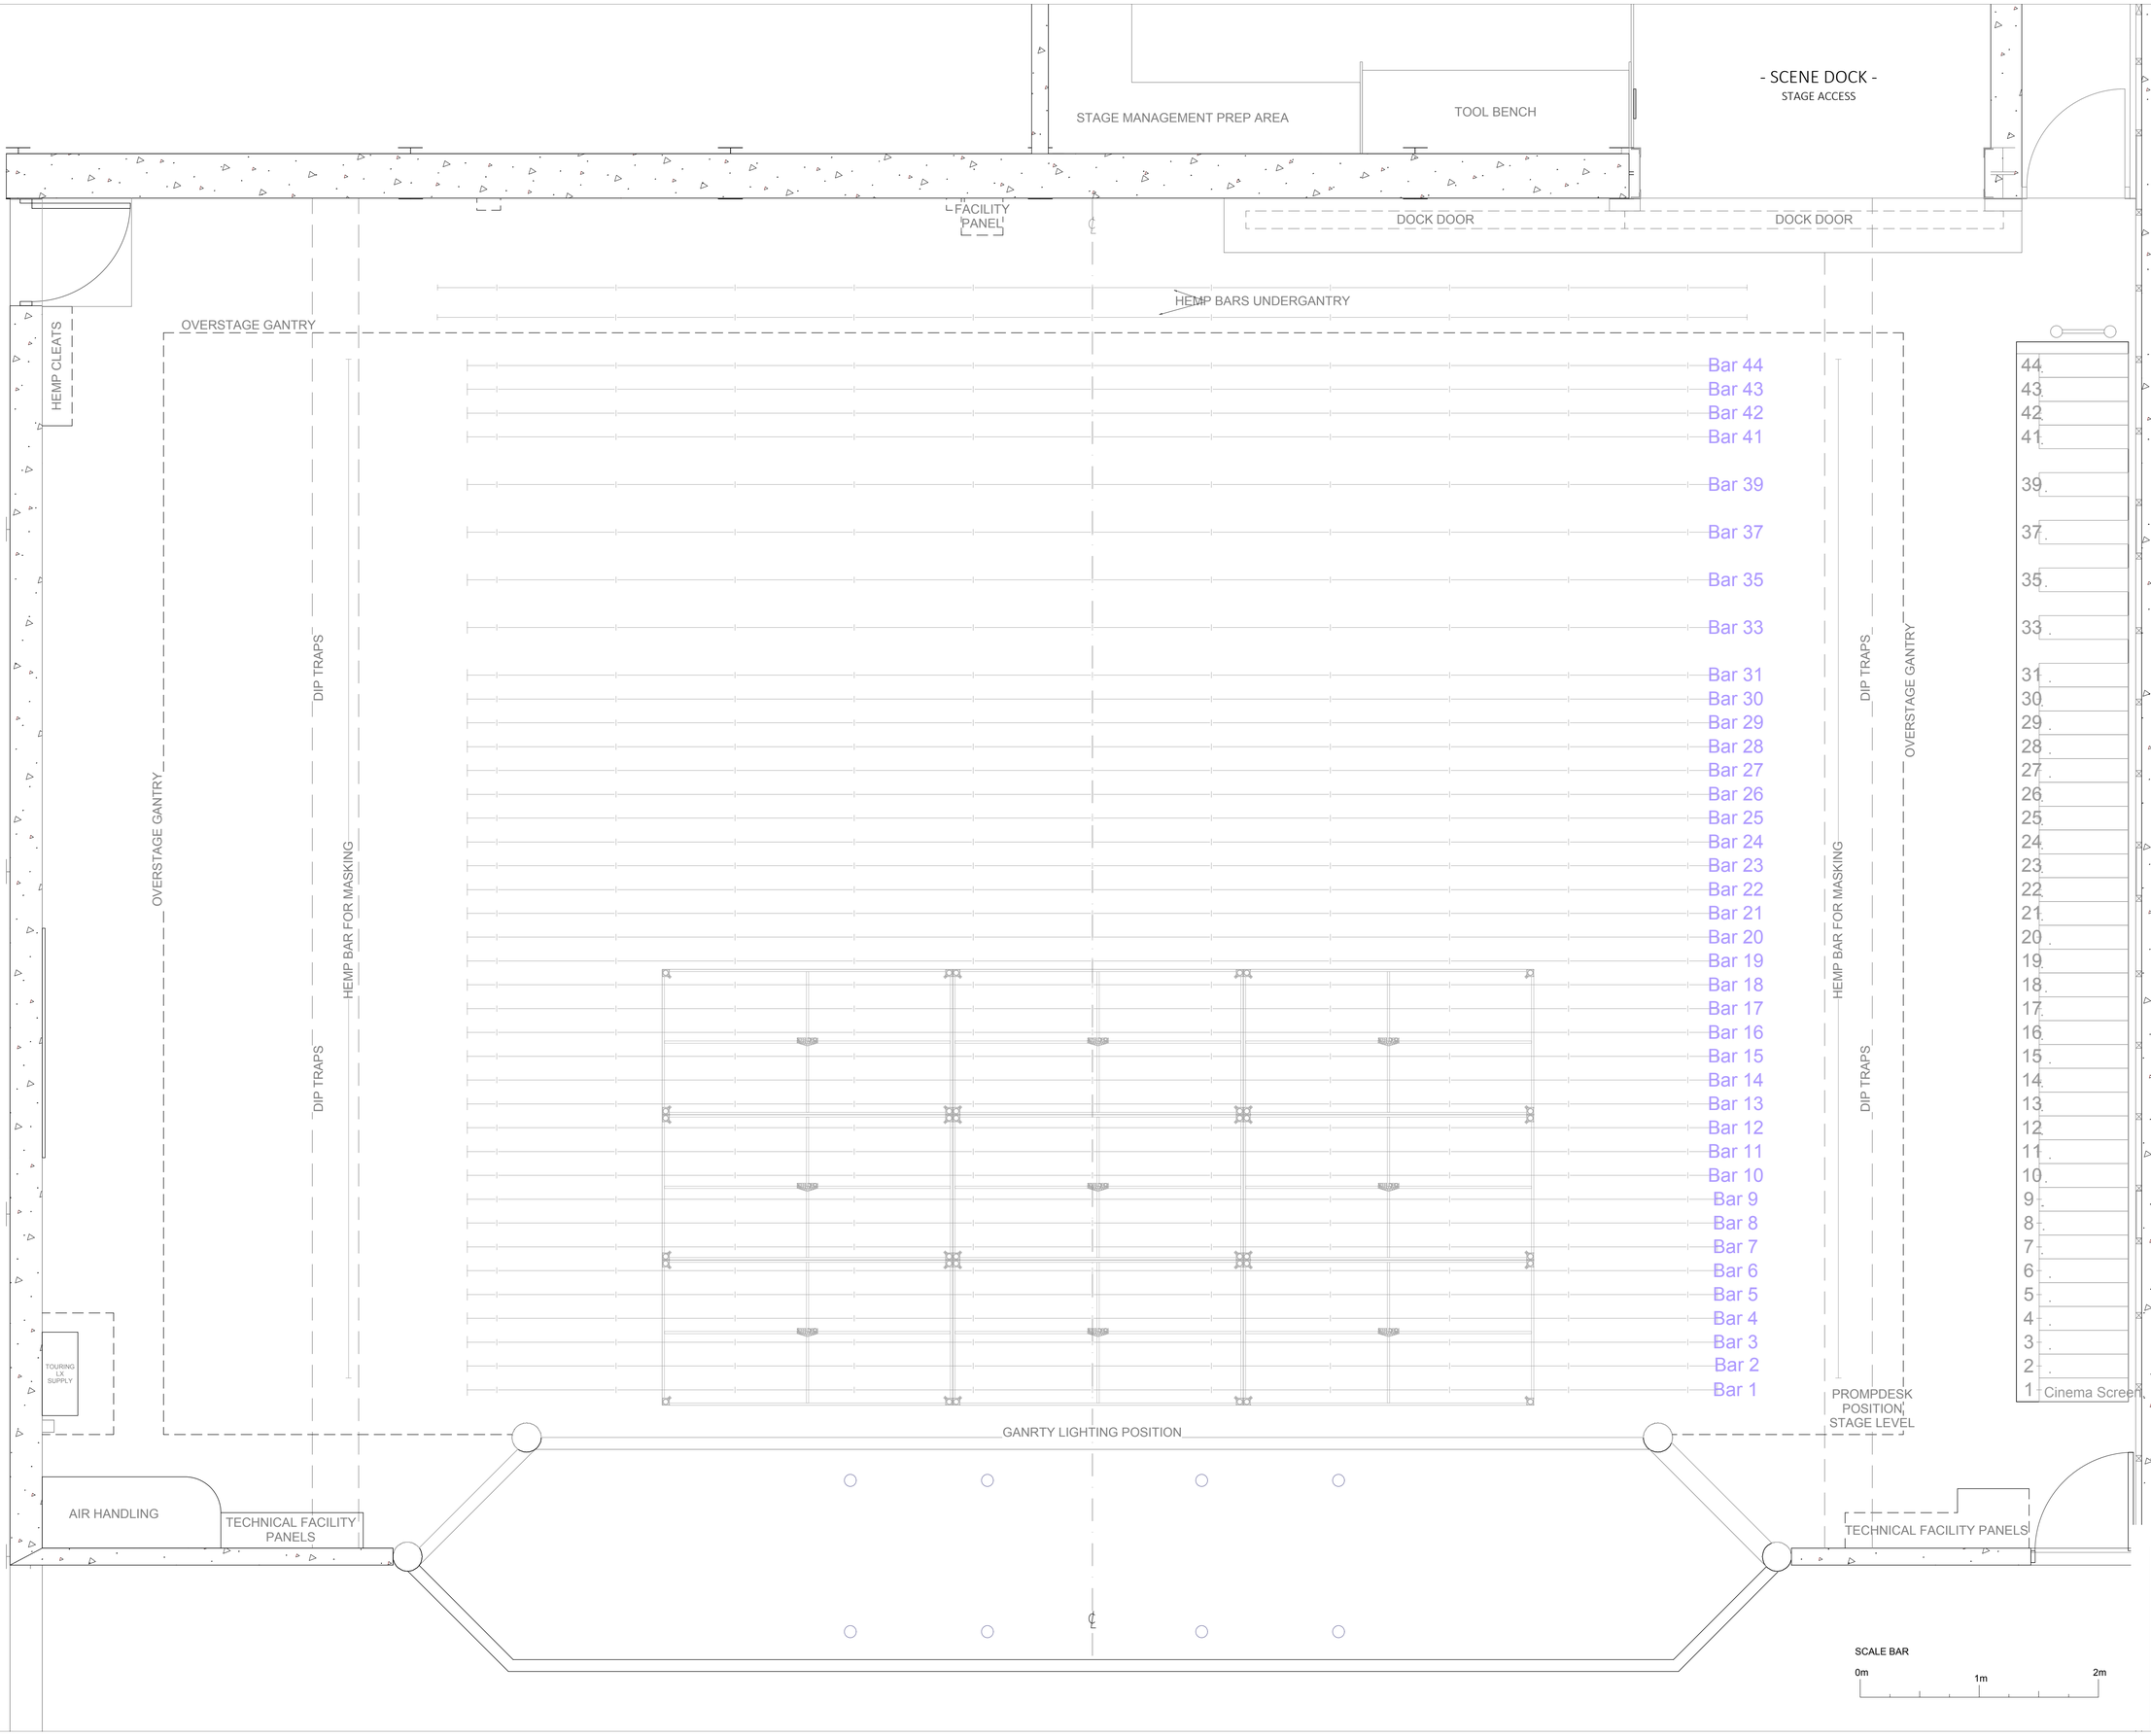

THEATRE by the LAKE KESWICK

Theatre By The Lake
Lakeside, Keswick, Cumbria, CA12 5DI
tel: +44 (0)17687 72282
email: technical@theatrebythelake.com
web: www.theatrebythelake.com

title
Main House Groundplan

show/project
-
Director:
Designer:
Lighting:

sheet number	filename
1 of 1	TBTL Main House Basic.vwx

scale	date	drawn
1:25@A1	15/08/2016	MH